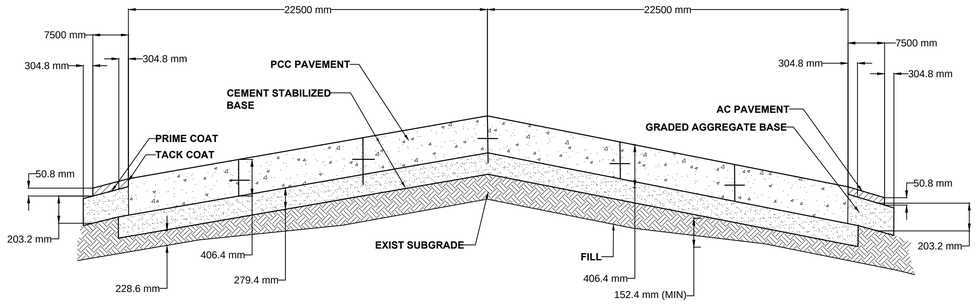

C OLD RUNWAY PAVEMENT CROSS SECTION

SCALE N.T.S.

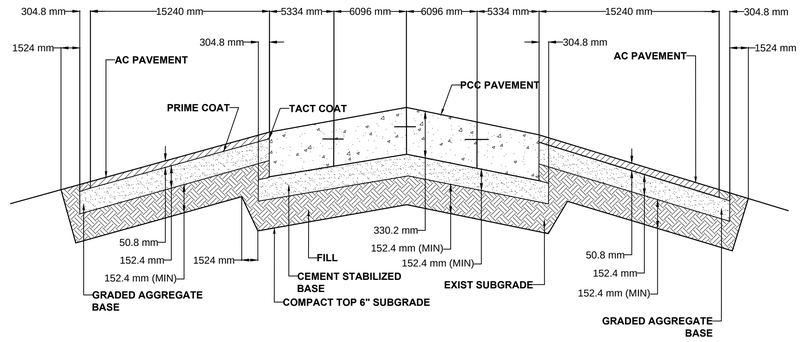

B TAXIWAY F1 AND F2 PAVEMENT CROSS SECTION

SCALE N.T.S.

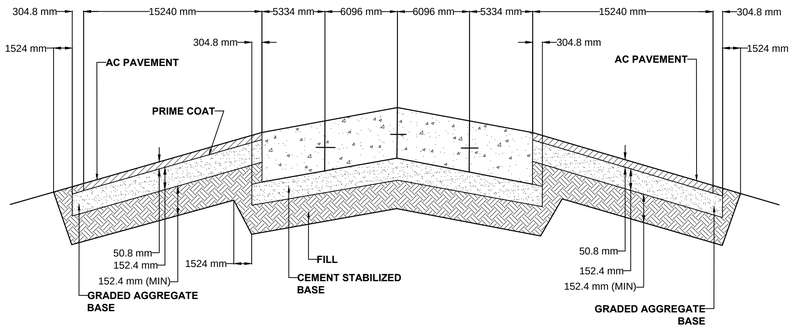

A TAXIWAY ALPHA PAVEMENT CROSS SECTION

SCALE N.T.S.

LEGEND:

- EXISTING SUBGRADE
- CEMENT TREATED BASE
- AC PAVEMENT
- PCC PAVEMENT
- SUB BASE

NOTE:

1. IF THIS DRAWING HAS BEEN RECEIVED ELECTRONICALLY, IT IS THE RECIPIENTS RESPONSIBILITY TO PRINT THE DOCUMENT TO THE CORRECT SCALE.
2. THIS DRAWING SHOULD BE READ IN CONJUNCTION WITH OTHER RELEVANT DRAWINGS AND SPECIFICATIONS.
3. ALL DIMENSION IN METER UNLESS OTHERWISE SHOWN.

CONSULTANTS:	DRAWN BY:	A.N.T.N.	SUBMITTED BY:	RECOMMENDING APPROVAL:	APPROVED BY:	PROJECT TITLE :	DRAWING STATUS:	FINAL	SET NO. / SHEET NO.
Urban Integrated Consultants, Inc. UIC Corporate Bldg., 8 Lands Street, VASRA, Diliman, Quezon City, 1128	CHECKED BY:	L.C.L.	EFREN L. DAVID PRESIDENT - UICI	JAIME ALBERTO C. MELO VICE PRESIDENT AIRPORT OPERATION MANAGEMENT GROUP	ALEXANDER S. CAUGUIRAN PRESIDENT / CHIEF EXECUTIVE OFFICER	CONSTRUCTION OF THE HORIZONTAL INFRASTRUCTURE PROJECT OF THE CLARK INTERNATIONAL AIRPORT NEW TERMINAL BUILDING PROJECT (FORMERLY CLARK AIRPORT LOW COST TERMINAL)	REVISION 1 :	JULY 9, 2018	TD-1 / 75/116
	DWGS. CHK. BY:	A.T.C.		CLARK INTERNATIONAL AIRPORT CORPORATION		SHEET CONTENTS: TYPICAL CROSS SECTION DETAIL (EXISTING)	REVISION 2 :	JULY 16, 2018	
							DATE:	JULY, 2018	