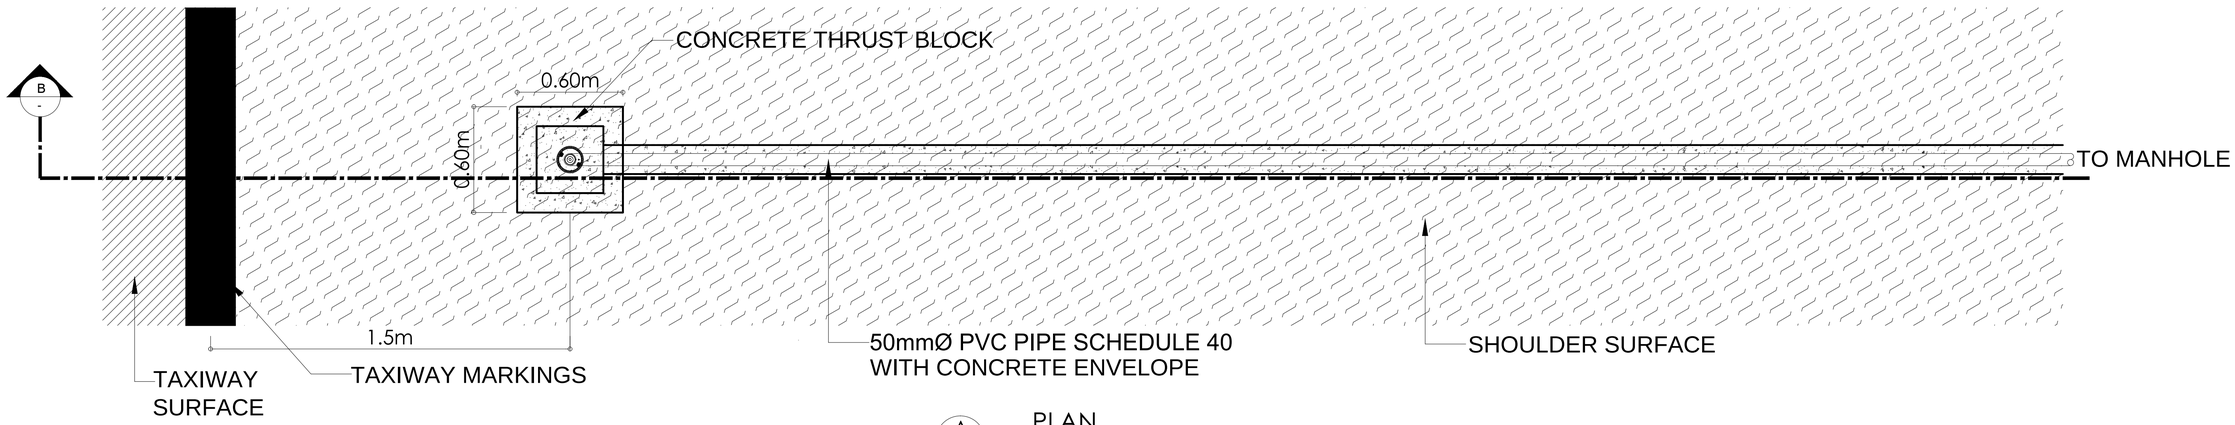

A - PLAN
SCALE NTS.

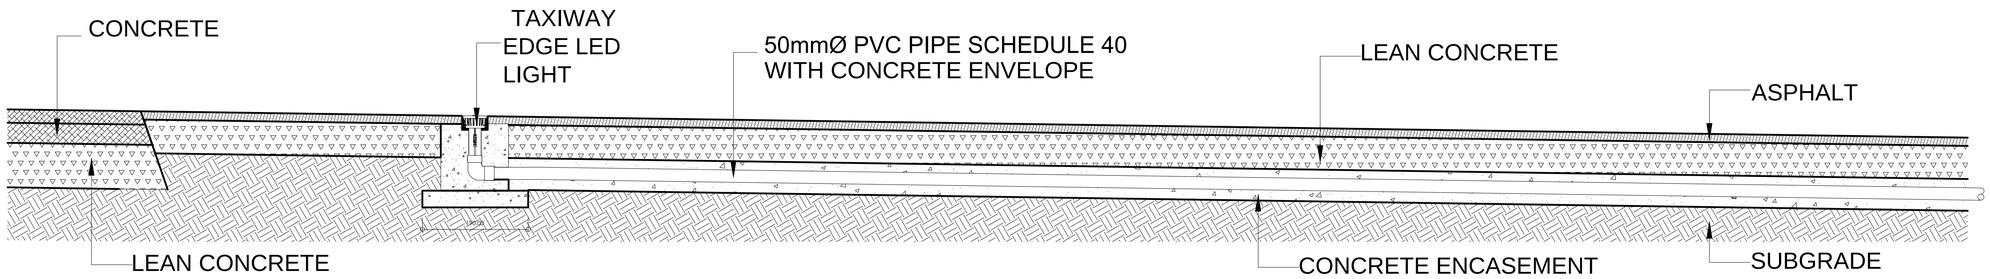

B - SECTION THRU-B
SCALE NTS.

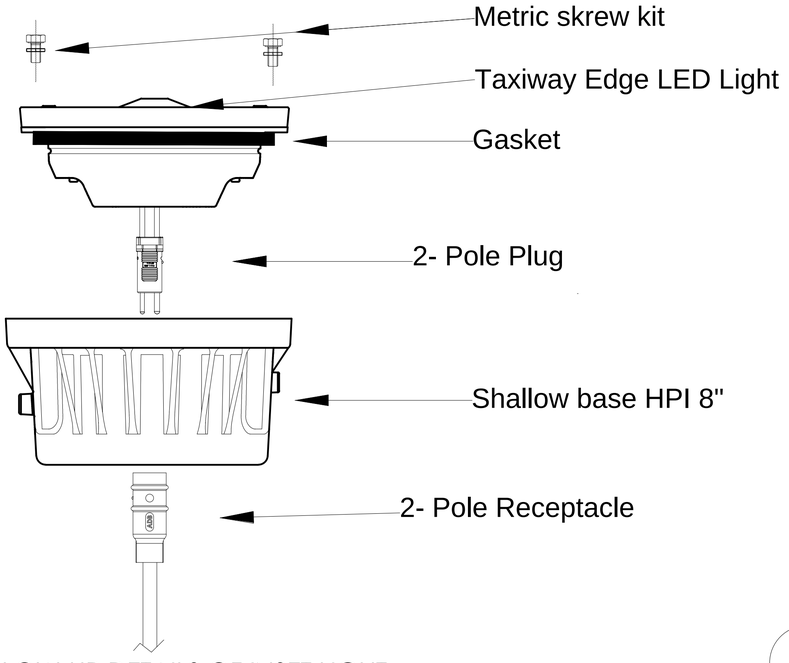

C - BLOW-UP DETAILS OF INSET LIGHT
SCALE NTS.

* NOTE: Shallow base 8"

Typical coring diameter: 240mm
Minimum diameter: 230mm
Maximum diameter: 270mm

Taxiway Edge
Medium Intensity
Inset Light

- - TYPICAL DETAILS OF INSET LIGHTS

NOTE:

1. IF THIS DRAWING HAS BEEN RECEIVED ELECTRONICALLY, IT IS THE RECIPIENTS RESPONSIBILITY TO PRINT THE DOCUMENT TO THE CORRECT SCALE.
2. THIS DRAWING SHOULD BE READ IN CONJUNCTION WITH OTHER RELEVANT DRAWINGS AND SPECIFICATIONS.
3. ALL DIMENSION IN METER UNLESS OTHERWISE SHOWN.

CONSULTANTS:	DRAWN BY:	C.M.L.	SUBMITTED BY:	RECOMMENDING APPROVAL:	APPROVED BY:	PROJECT TITLE : PROJECT TITLE :	DRAWING STATUS:	FINAL	SET NO. / SHEET NO.
Urban Integrated Consultants, Inc. UICI Corporate Bldg., 8 Lands Street, VASRA, Diliman, Quezon City, 1128	CHECKED BY:	J.Q.G.	EFREN L. DAVID PRESIDENT - UICI	JAIME ALBERTO C. MELO VICE PRESIDENT AIRPORT OPERATION MANAGEMENT GROUP	ALEXANDER S. CAUGUIRAN PRESIDENT / CHIEF EXECUTIVE OFFICER	CONSTRUCTION OF THE HORIZONTAL INFRASTRUCTURE PROJECT OF THE CLARK INTERNATIONAL AIRPORT NEW TERMINAL BUILDING PROJECT (FORMERLY CLARK AIRPORT LOW COST TERMINAL)	REVISION 1:	JULY 09, 2018	TA-9 / 85/116
	DWGS. CHK. BY:	A.T.C.		CLARK INTERNATIONAL AIRPORT CORPORATION		SHEET CONTENTS: DETAILS OF INSET TAXIWAY EDGE LIGHT AT CURVE SECTION	REVISION 2:	JULY 16, 2018	DATE: JULY, 2018